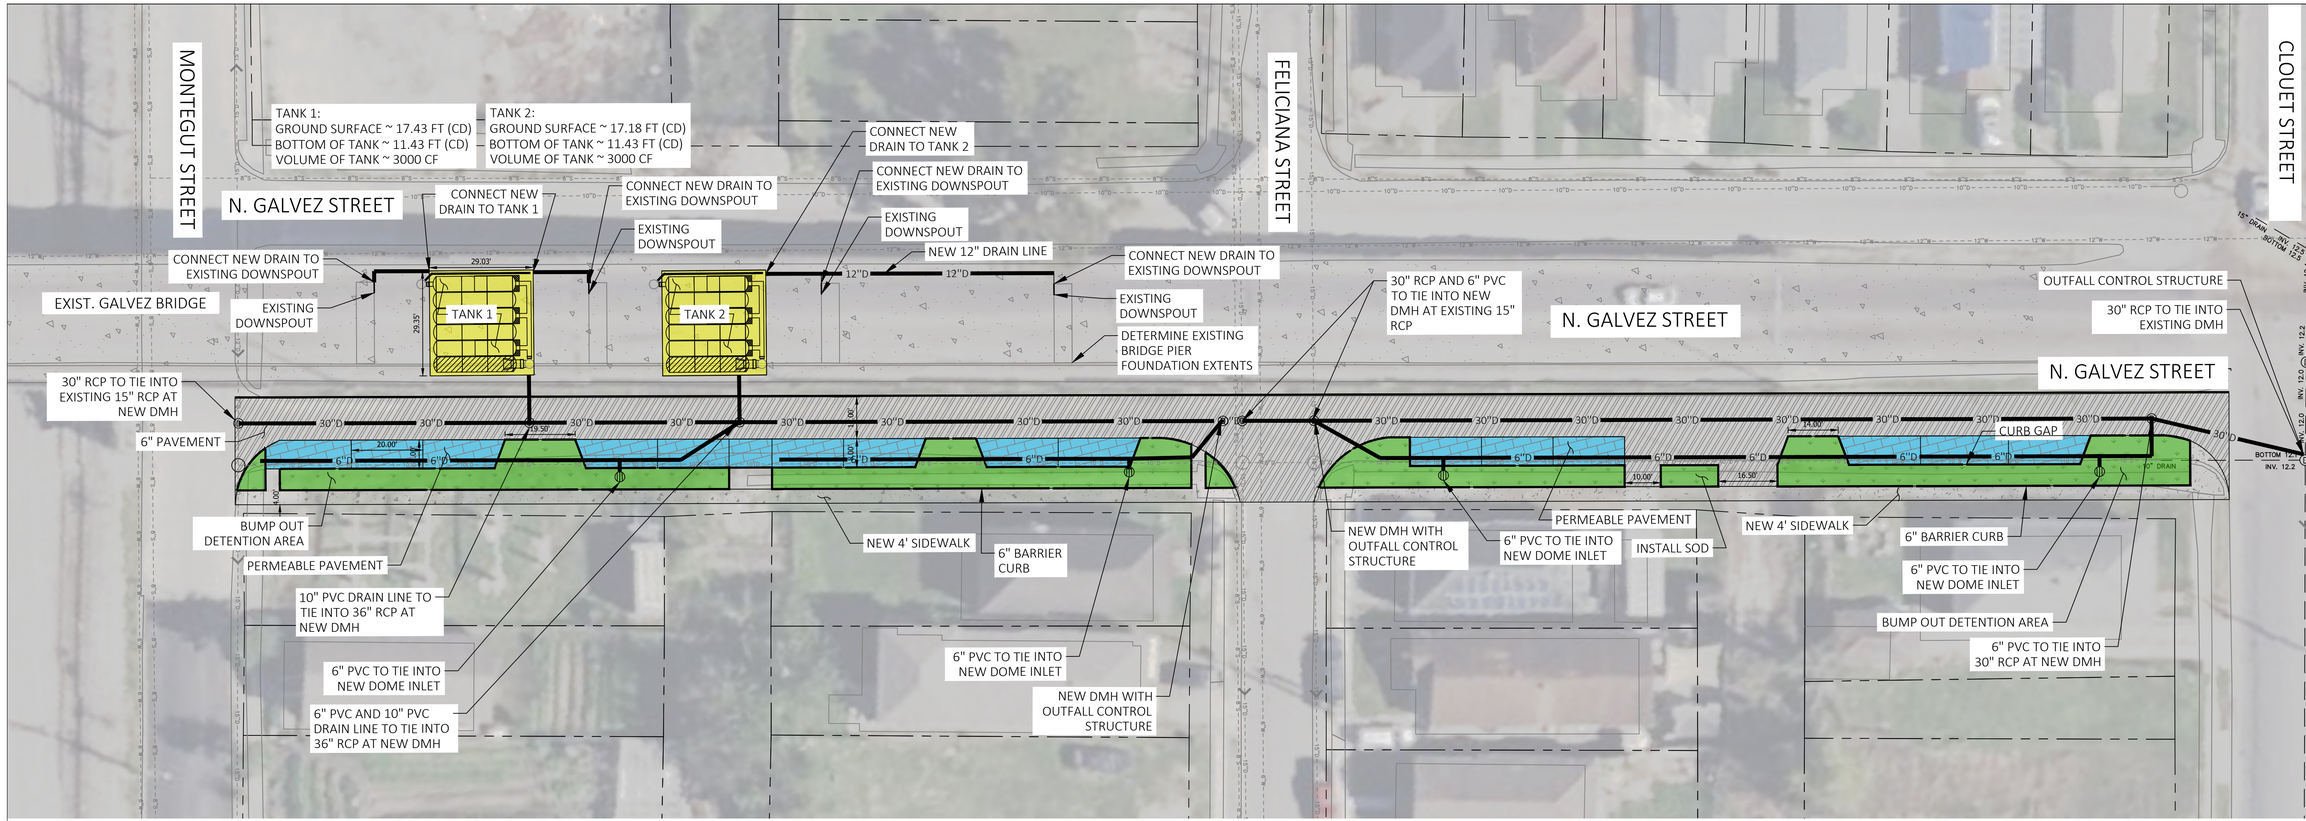

C1 CONCEPTUAL SITE PLAN - PROJECT E

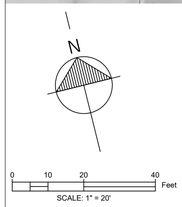

C1 EXISTING DOWNSPOUT FROM BRIDGE

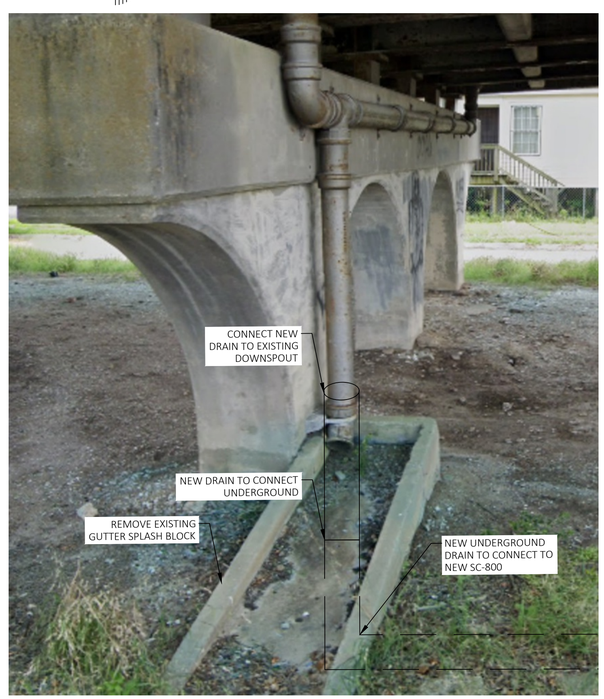

C1 PROPOSED DOWNSPOUT CONNECTION FROM BRIDGE

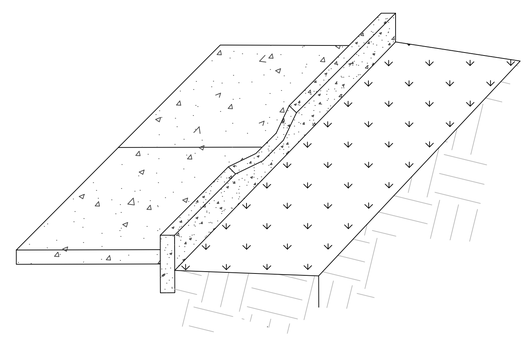

C1 CURB GAP AT SIDEWALK

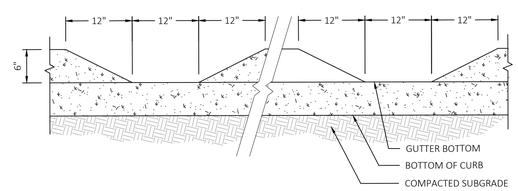

C1 CURB GAPS, TYP.

MARAIS
CONSULTANTS, LLC
2018 JENA STREET
NEW ORLEANS, LA 70115
504.350.2644
maraisconsultants.com
PROFESSIONAL OF RECORD:
jenny@maraisconsultants.com

REV. NO.	DATE	DESCRIPTION
-	-	-

PROJECT E - GALVEZ BRIDGE
NEW ORLEANS, LA

DRAWN BY: JHM
CHECKED BY: TJ
DATE: JUNE 25, 2026
ISSUE: CONCEPTUAL
DRAWING SIZE: 24"x36"

PRELIMINARY
THIS DOCUMENT IS NOT TO BE USED FOR CONSTRUCTION, BIDDING, RECORDATION CONVEYANCE, SALES OR AS THE BASIS FOR THE ISSUANCE OF A PERMIT

CONCEPTUAL SITE PLAN E - GREEN STREET AND DETENTION TANKS

SHEET:
C1

LOUISIANA One Call before you dig.
1-800-272-3020